Town of Garner Planning Department

Conditional Use Permit Modification
CUP-SP-07-02-M

0 300 600 Feet

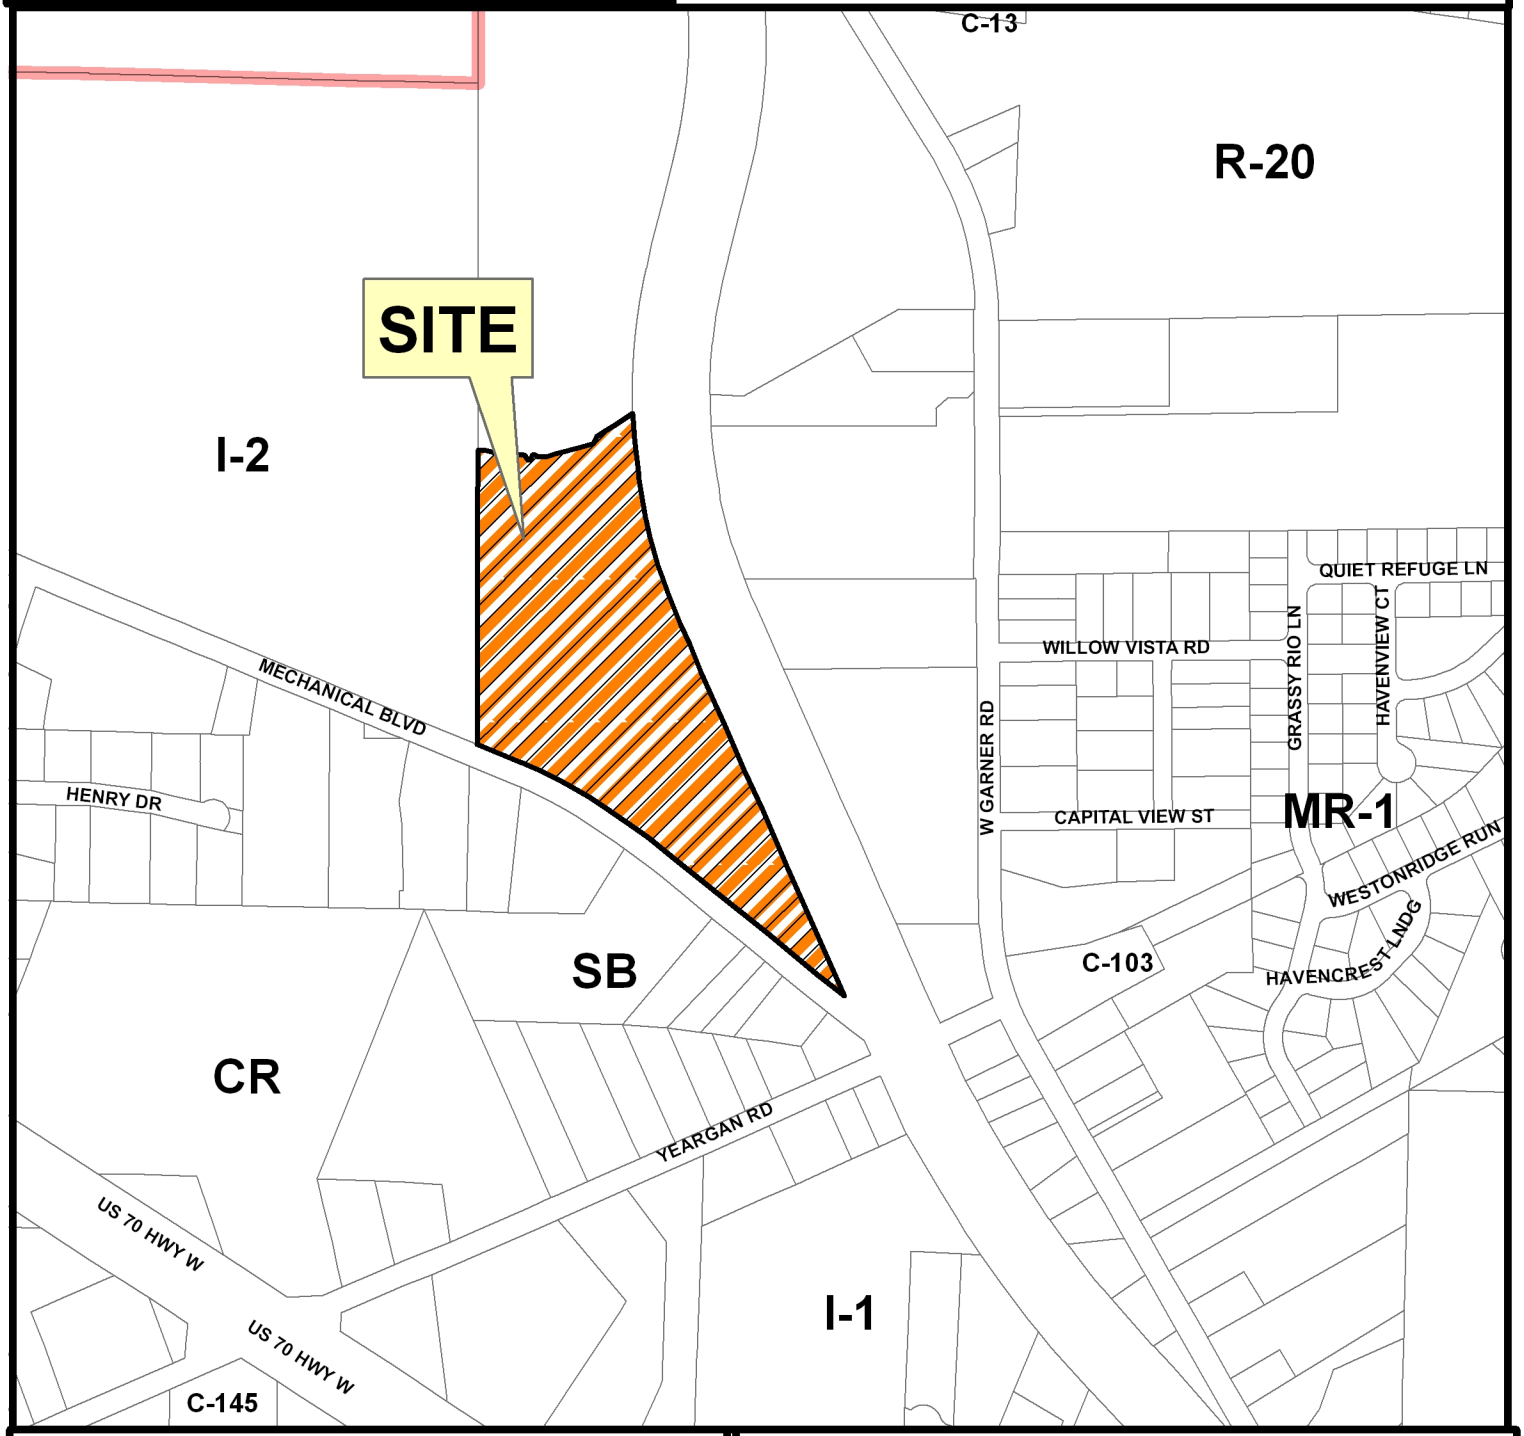

Project: News and Observer
Applicant: George Mcanless
Owners: News and Observer
Location: 1400 Mechanical Blvd.
Pin:1711074083

Proposed Use: Add emergency electric power generator
Current Zoning: Industrial-2
Acreage: 13.27 acres