Town of Garner
Planning Department

Conditional Use Permit
CUP-SP-07-07

0 400 800 Feet

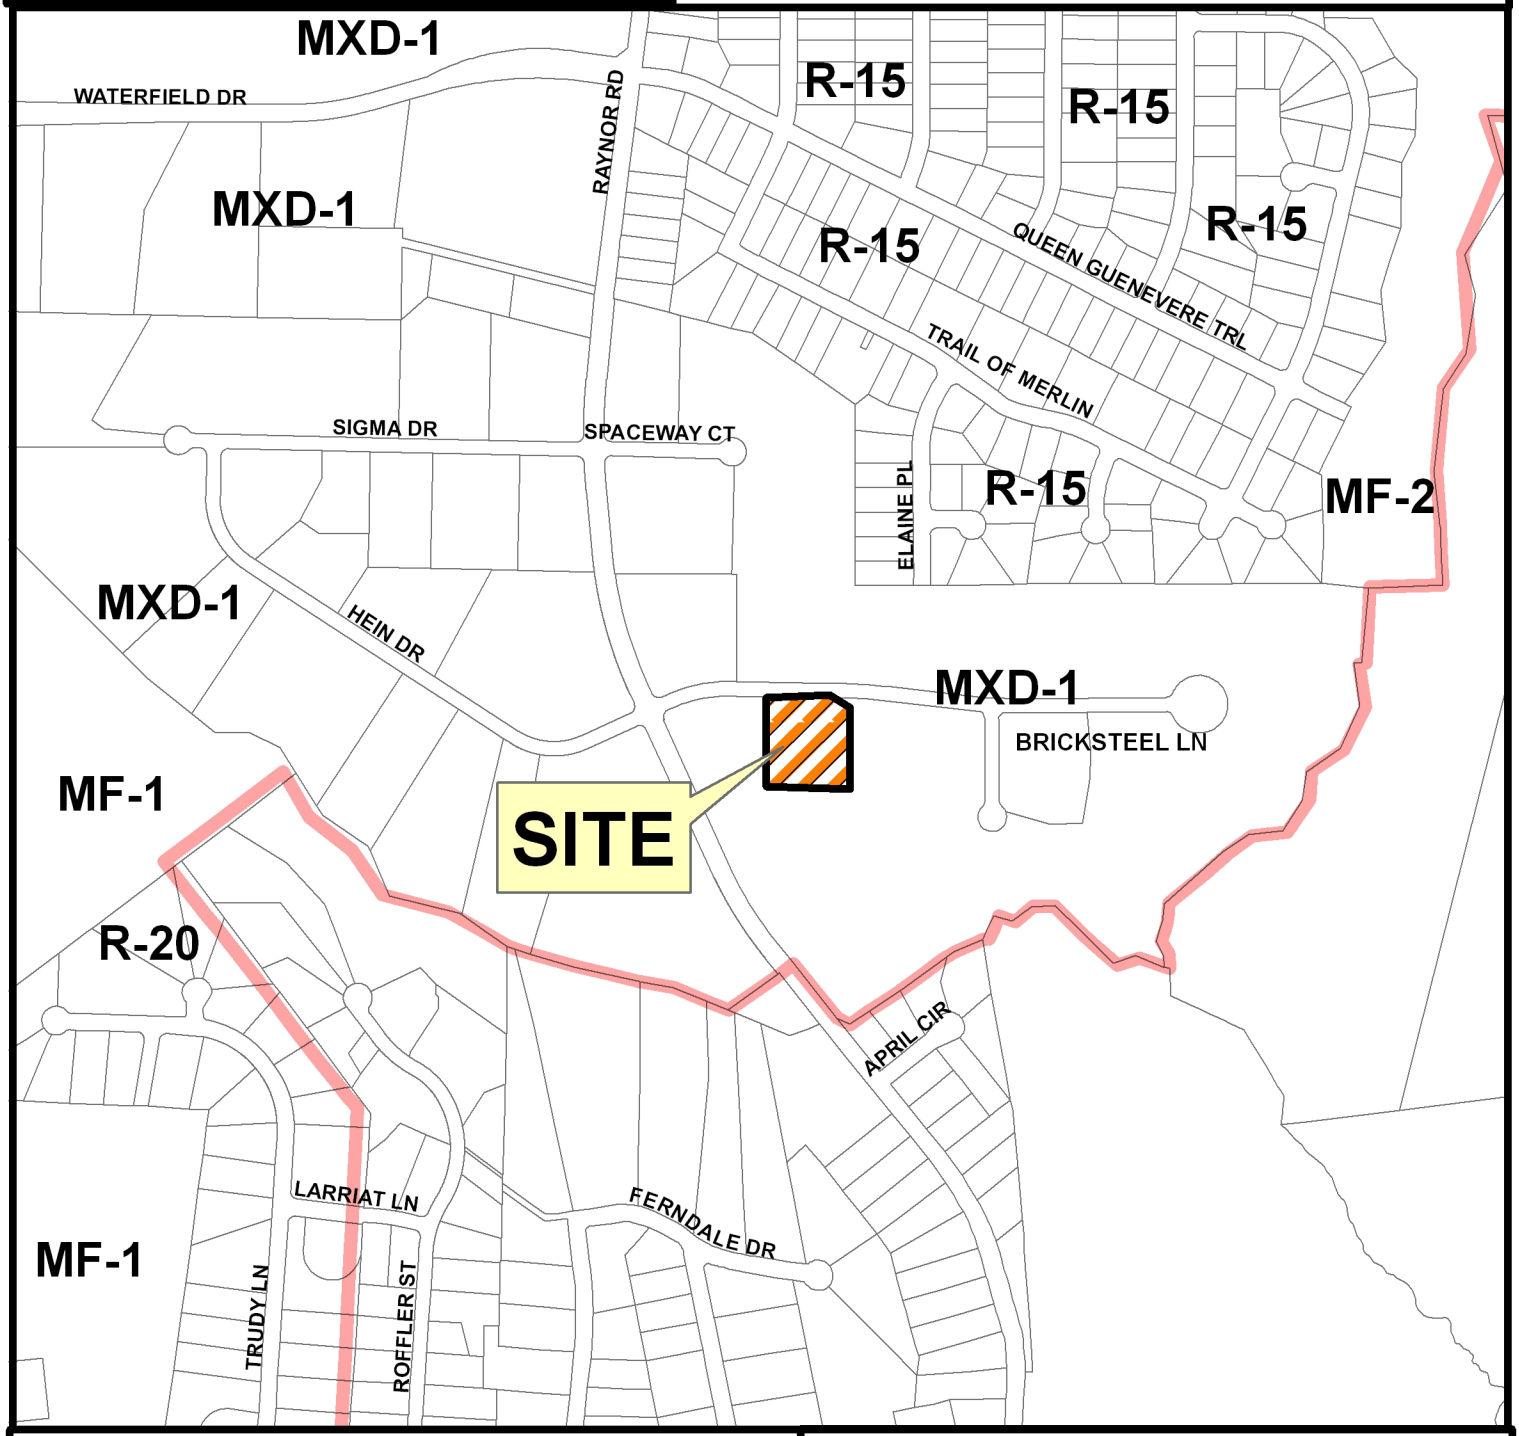

Project: Gregory Electric
Lot 24 White Oak Business Park
Applicant: Diamond Contracting Inc
Owners: White Oak Associates
Location: 300 Bricksteel Lane
Pin: portion of 1730405765

Proposed Use: Electrician contracting with office / warehouse
Current Zoning: Mixed Use District C25 (MXD-1 C25)
Acreage: 1.9 acres