Town of Garner
Planning Department

Special Use Permit
SUP-SP-07-04

0 250 500 Feet

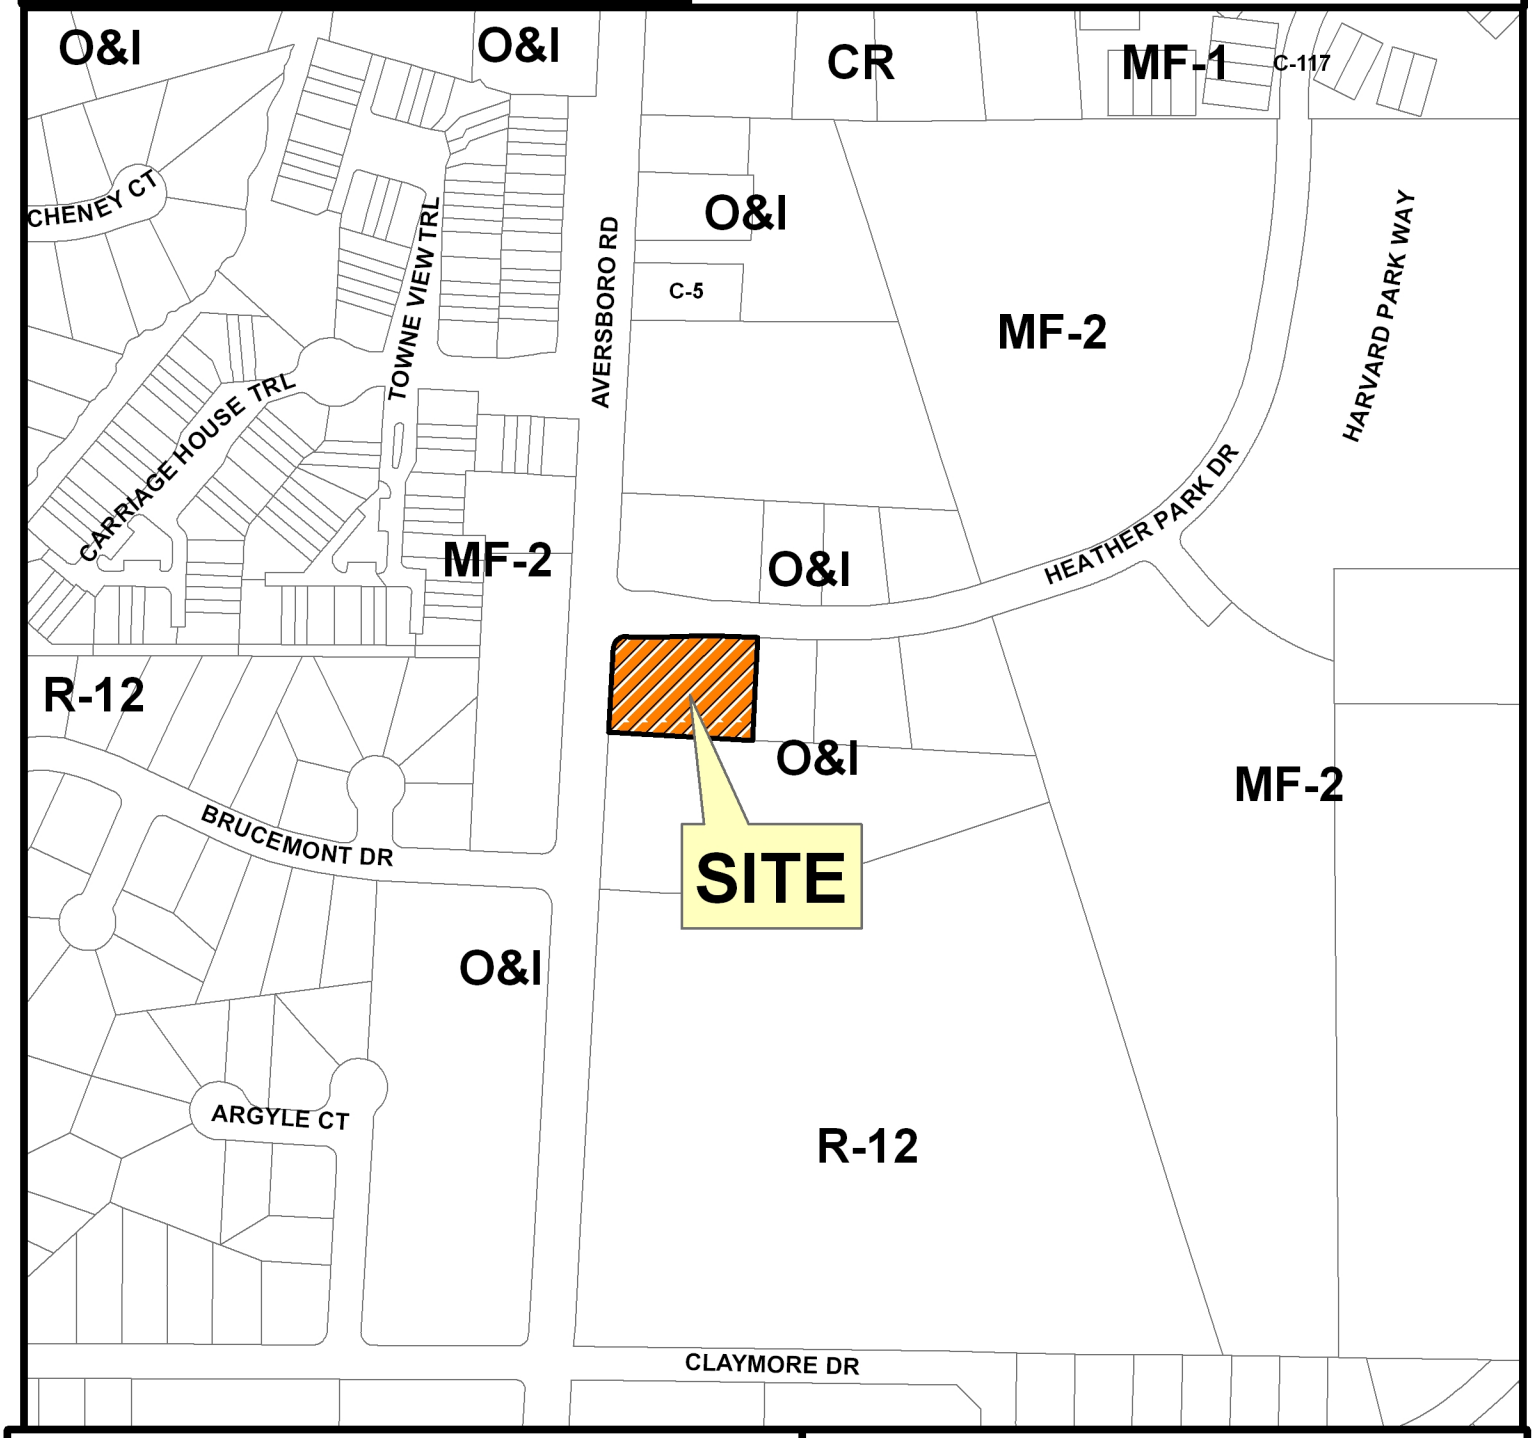

Project: Lot 9 Heather Park
Applicant: Douglas Ball
Owners: DEB Development Services
Location: 951 Heather Park Drive
Pin: 1710-36-9629

Proposed Use: Office
Current Zoning: O&I
Acreage: 0.82