Town of Garner
Planning Department

Conditional Use Permit
CUP-SP-07-22

0 250 500 Feet

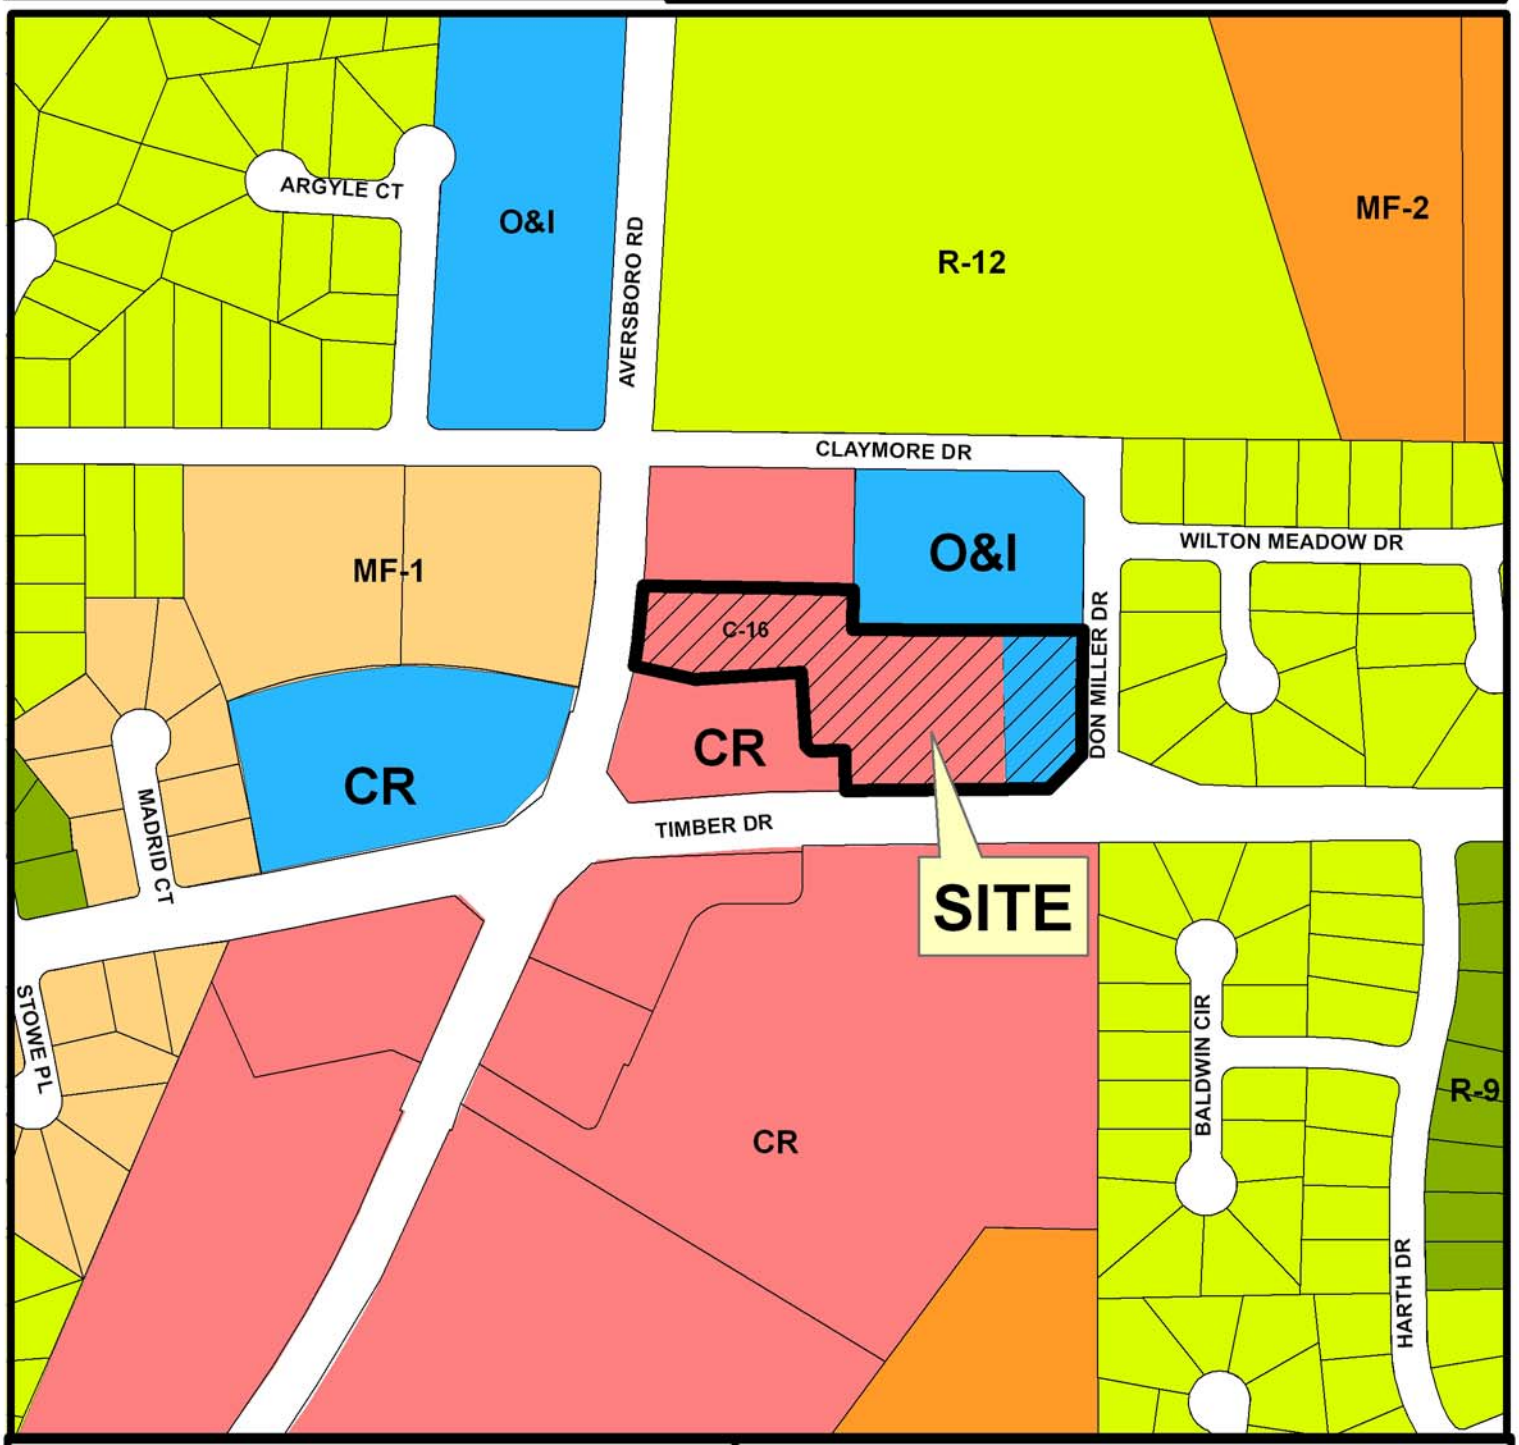

Project: Timber Place
Applicant: WJ Properties
Owner: Robert Chandler
Location: Claymore Drive/ Timber Drive
Pin: 1710451181

Proposed Use: Retail, restaurant, office
Current Zoning: CR C16 and O&I
Overlay: Timber Drive
Acreage: 3.7